POONAMALLI BYPASS

CHENNAI DISTRICT
MADURAVOYAL TALUK
VALASARAVAKKAM VILLAGE
CORRIDOR NO.4 - 19.KARAMBAKKAM
AT CHAINAGE 15665.0m

LIGHT HOUSE

N

SCALE 1:1000

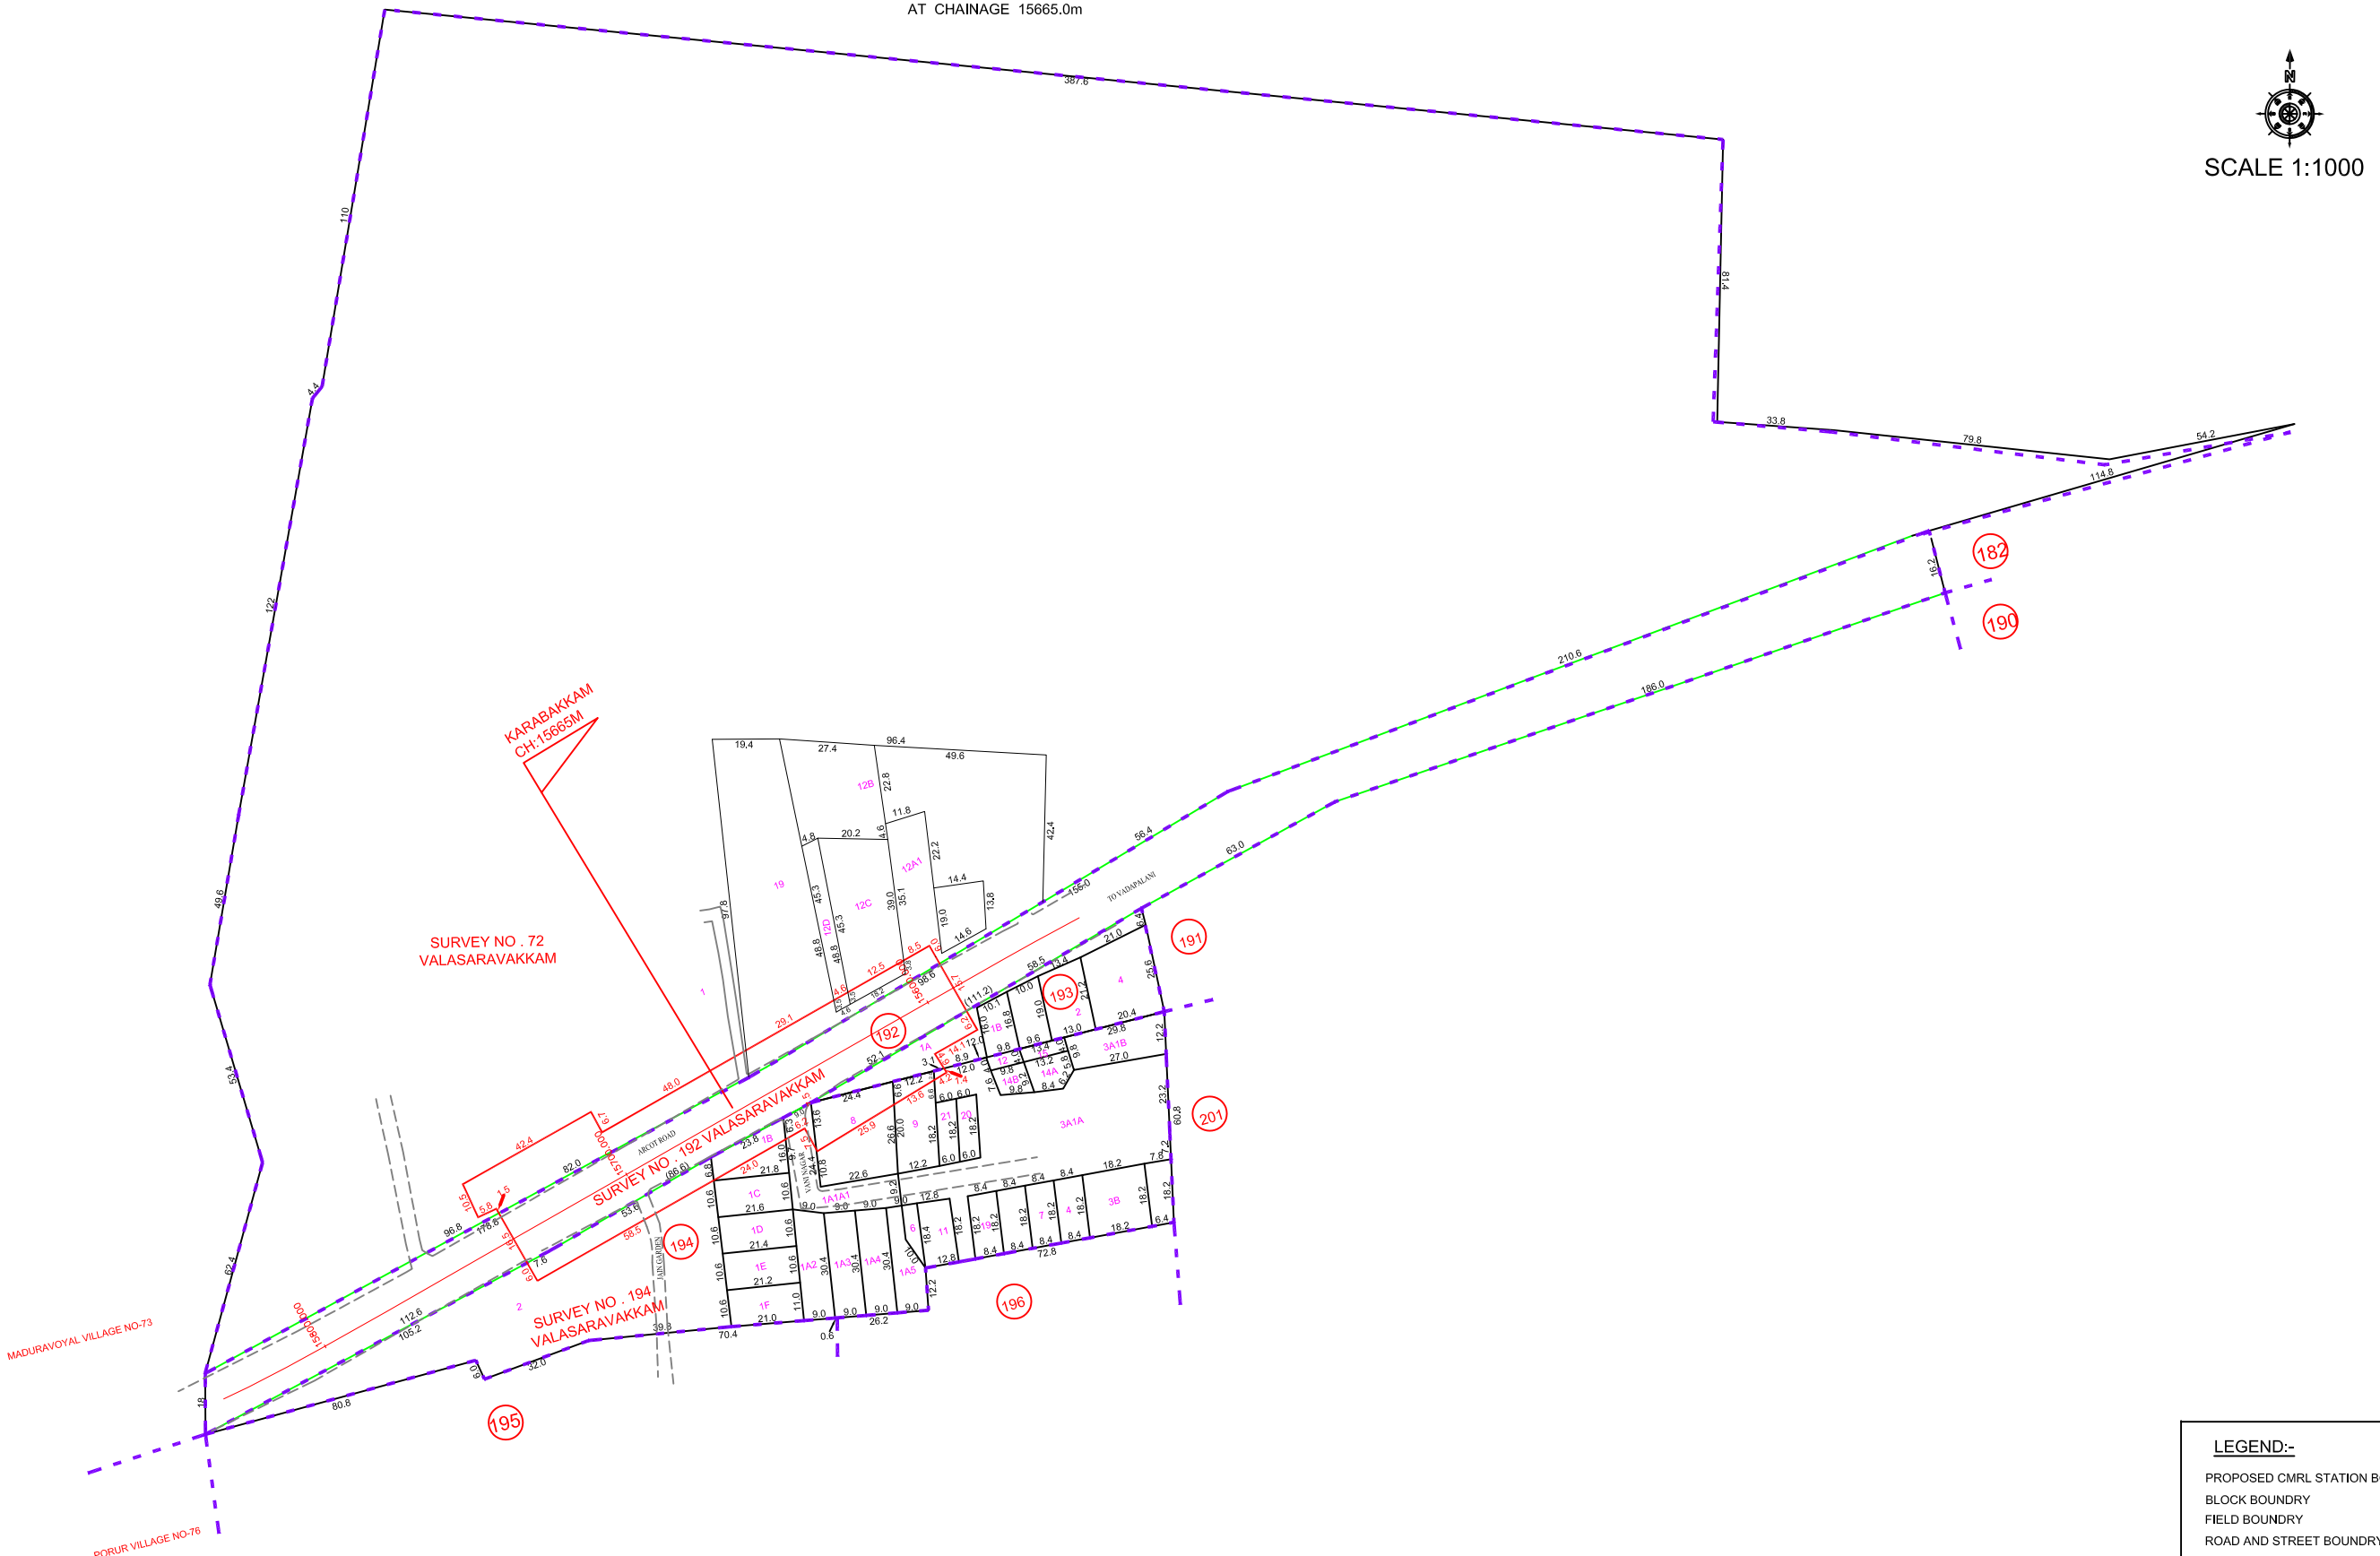

LEGEND:-

- PROPOSED CMRL STATION BOUNDARY
- BLOCK BOUNDRY
- FIELD BOUNDRY
- ROAD AND STREET BOUNDRY

CLIENT :

CHENNAI METRO RAIL LIMITED
Admin Building, CMRL Depot,
Poonamllee High Road,
Koyambedu, Chennai - 600 107.
Ph: 044-23792000 , Fax: 044-23792200.
Email- chennaimetrorail@gmail.com

SURVEY CONSULTANT :

Prime Meridian Surveys Private Limited.,
New No. 68/6,(Old No. 63/6),
Madhangl Apartment, Jones Road,
Saidapet, Chennai - 600 015.
Ph: 044-23813668 , Fax: 044-23813669.
Email- meridiansurveys@gmail.com

GENERAL NOTES :
1. ALL DIMENSIONS ARE IN METER. UNLESS OTHERWISE NOTED.

This drawing is the property of Chennai Metro Rail Limited and must not be passed to any person or body not authorised by us to receive it not be copied or otherwise made use either in full or in part by such person or body without our prior permission in writing.

REV.	DATE	DESCRIPTION

CGM(UG) - CMRL

DESIGNED/DRAWN:

CHECKED :
G.Siva

CHENNAI METRO RAIL PROJECT PHASE - II

TITLE :
19.KARAMBAKKAM

SHEET NO: 1 of 1
SHEET SIZE: A1

DRAWING NAME:
LAND PLAN SCHEDULE

SCALE: 1 : 1000

DRAWING NUMBER: PMSPL/CMRL PII/COR 4/STN/LPS/19

DRAWN DATE: 23 - 02 - 2019