SIRUSERI

STATION No.13.PURASAWALKAM HIGH ROAD

MADHAVARAM

N

(VILLAGE NAME - PURASAWALKAM)

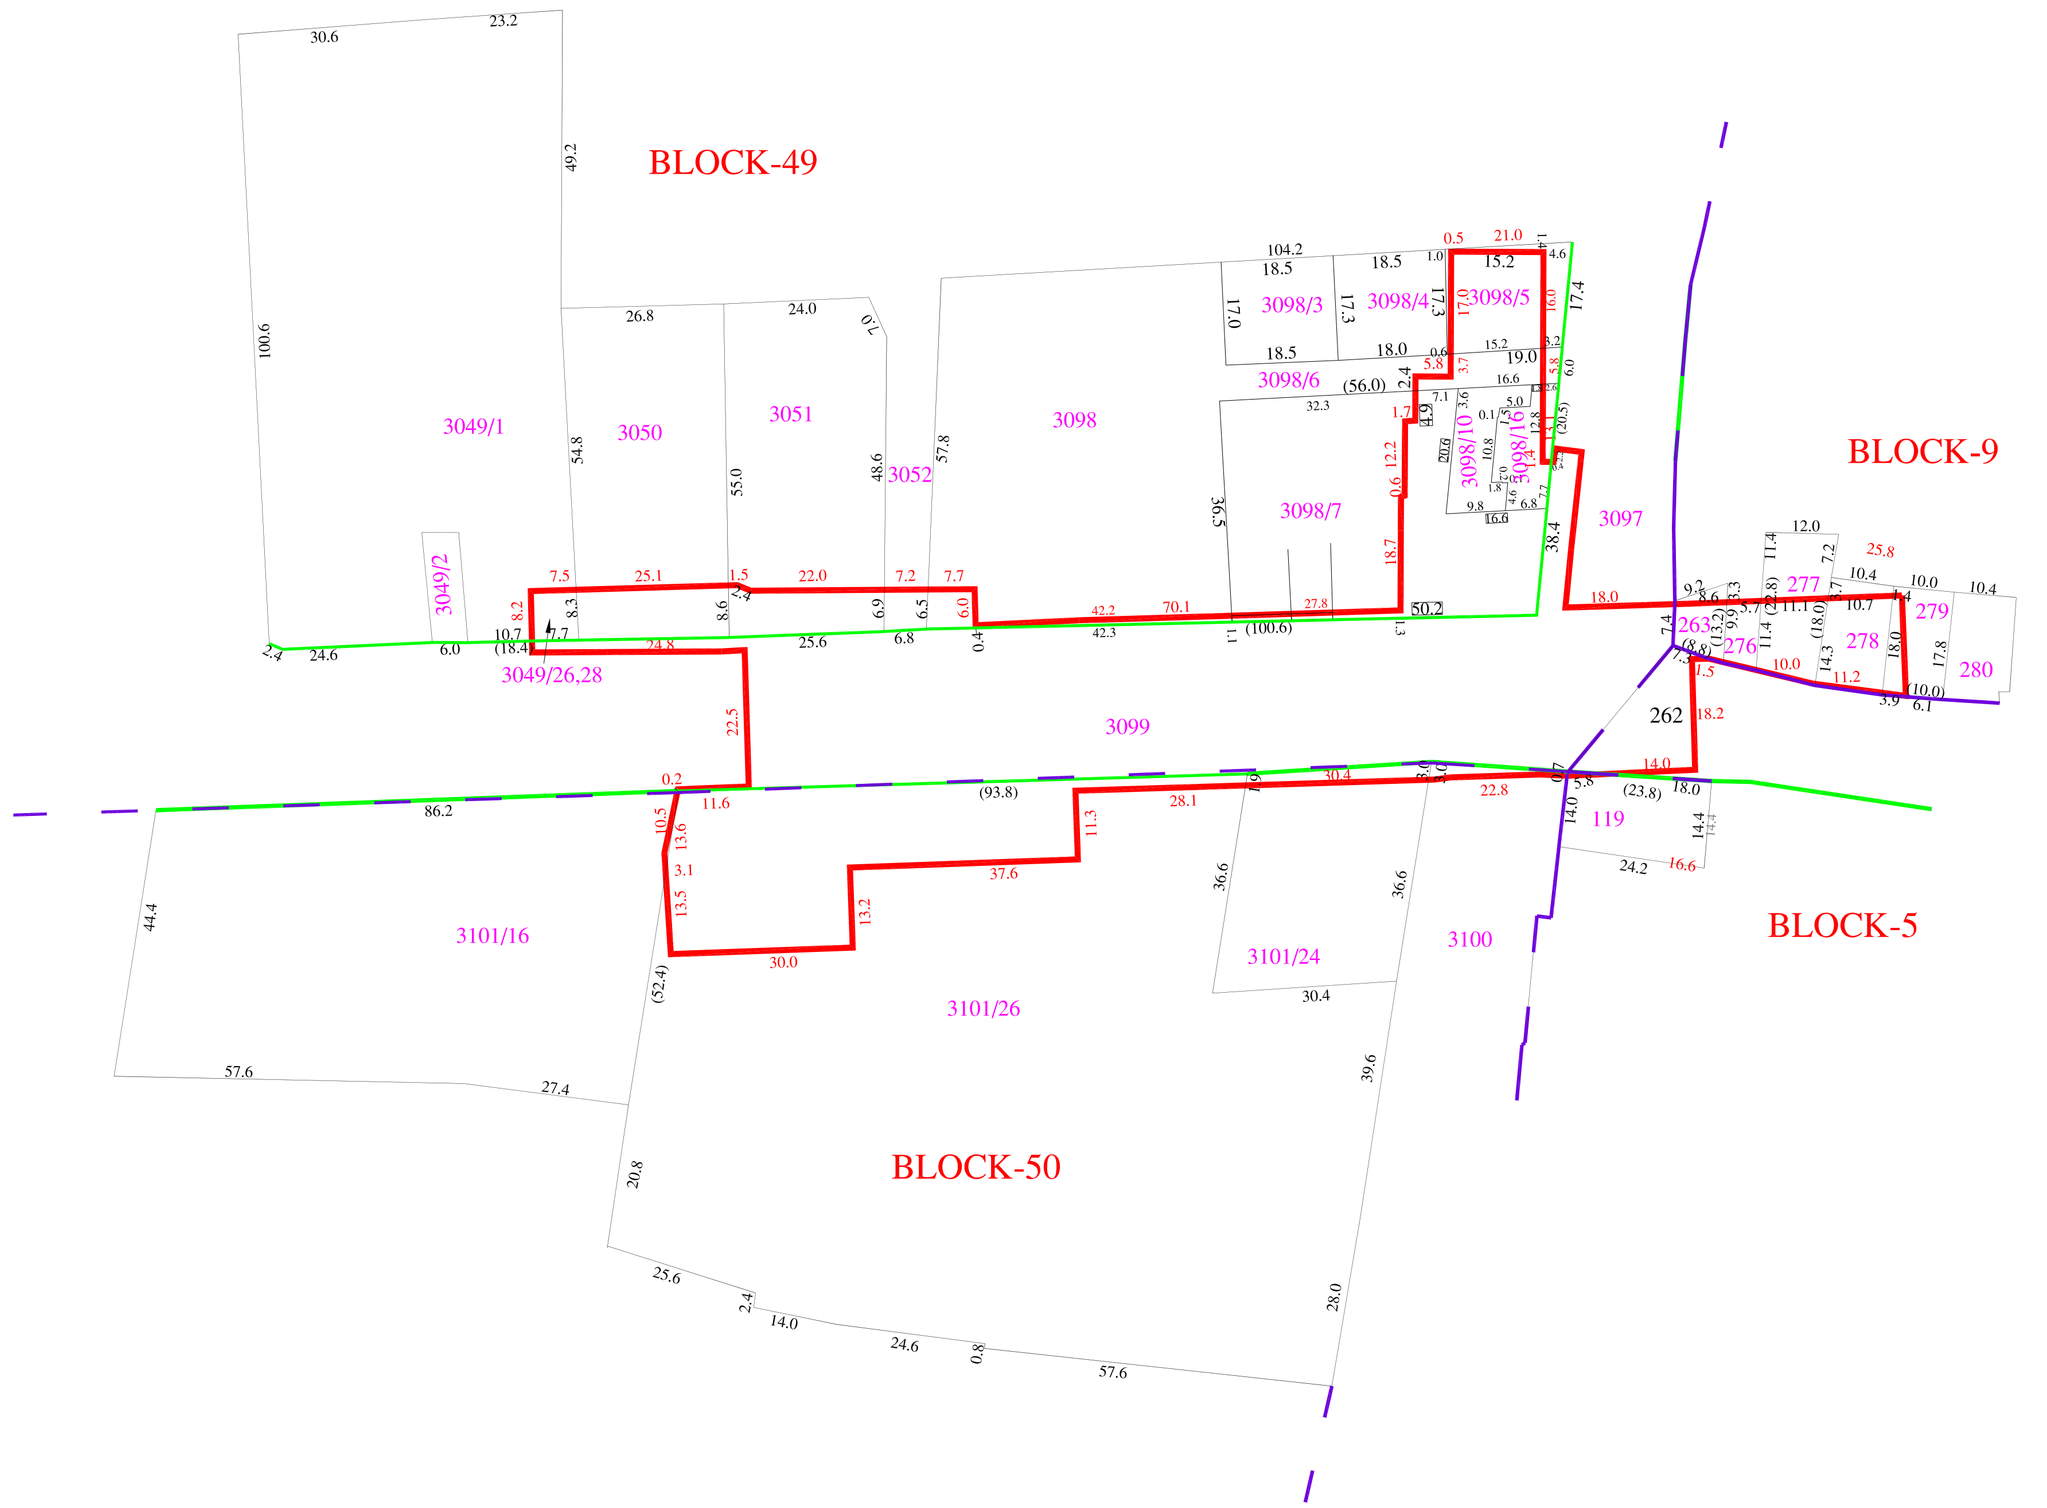

LEGEND

- PROPOSED CMRL STATION BOUNDARY
- BLOCK BOUNDRY
- FIELD BOUNDRY
- ROAD BOUNDRY

CHENNAI METRO RAIL LIMITED

Admin Building, CMRL Depot,
Poonamllee High Road,
Koyambedu, Chennai - 600 107.
Ph: 044-23792000 , Fax: 044-23792200.
Email- chennaimetrorail@gmail.com

SURVEY CONSULTANT :

Prime Meridian Surveys Private Limited.,

New No. 68/6,(Old No. 63/6),
Madhangl Apartment, Jones Road,
Saidapet, Chennai - 600 015.
Ph: 044-23813668 , Fax: 044-23813669.
Email- meridiansurveys@gmail.com

GENERAL NOTES :

1. ALL DIMENSIONS ARE IN METER. UNLESS OTHERWISE NOTED.

This drawing is the property of Chennai Metro Rail Limited and must not be passed to any person or body not authorised by us to receive it not be copied or otherwise made use either in full or in part by such person or body without our prior permission in writting.

REV.	DATE	DESCRIPTION

CGM (UG) - CMRL

DESIGNED/DRAWN:

CHECKED : G.Siva

CHENNAI METRO RAIL PROJECT PHASE - II

TITLE : PURASAWALKAM HIGH ROAD	SHEET NO: 1 of 1	SHEET SIZE: A1
DRAWING NAME: LAND PLAN SCHEDULE	SCALE: 1 : 1000	
DRAWING NUMBER: PMSPL/CMRL PII/COR 3/STN/LPS/13	DRAWN DATE: 30 - 06 - 2018	